C17553303

REVISIONS			
LTR	DESCRIPTION	DATE	APPROVED
5		5-6-64	
A	EO#S60220 REDRAWN W/CHANGE	5-15-67	
B	NOR AIS2028 820216	820405	
C	NOR MIK2108/911010	920303	
D	ERR M5K2025 / 950721 (ECP M5K3011 / 950804	960301	DR
E	NOR M6K2070 970107	970221	RLV

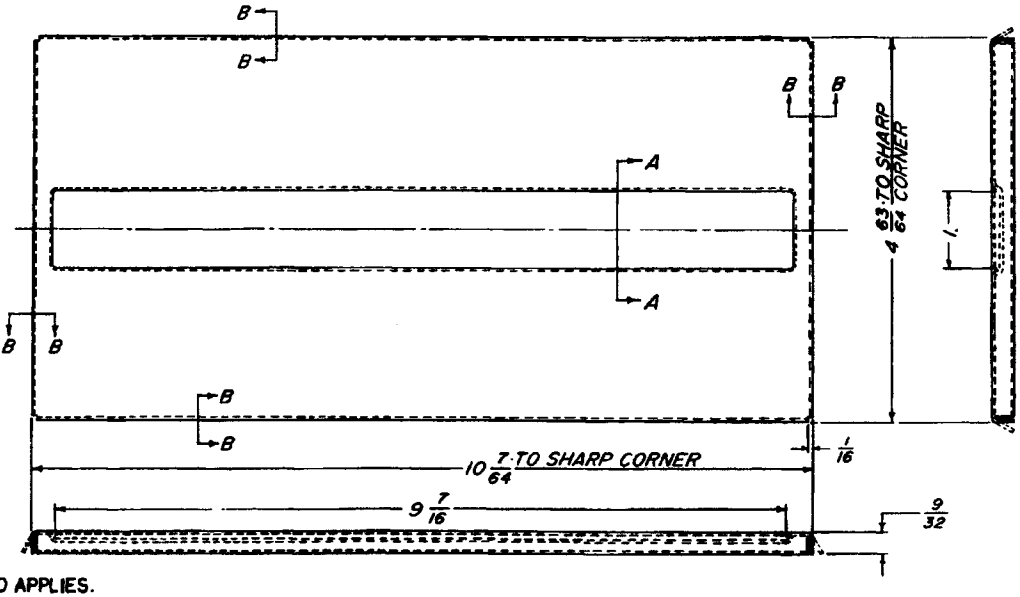

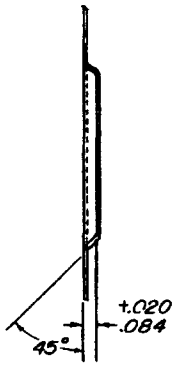

SECTION A-A

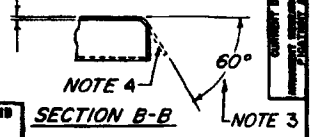

SECTION B-B

NOTES:
1- SPEC MIL-A-2550 APPLIES.
2- MATERIAL:- COLD ROLLED STEEL PER ASTM-A109 OR ASTM-A 568.
3- TO BE DETERMINED AT ASSEMBLY WITH COVER AND GASKET
4- BEND FLANGES AS SHOWN AFTER PAINTING AND ASSEMBLY WITH GASKET IN COVER.

U S ARMY ARMAMENT RESEARCH AND DEVELOPMENT COMMAND
DOVER, NEW JERSEY 07801

PART No. 7553303

MECHANICAL PROPERTIES				
YP				
TS			CONT/PA19	
EL 2			BOX, M2A1	
RA		D7553298	COVER ASSY	
BH		SEE ENGINEERING RECORDS		
		NEXT ASSY	USED ON	
BH		APPLICATION		
		DO NOT USE	APPLY PART NO.	

UNLESS OTHERWISE SPECIFIED DIMENSIONS ARE IN INCHES
TOLERANCES ON FRACTIONS ± 1/64
DECIMALS ± .005 ANGLES ± 3°0'0"
MATERIAL ~~COLD ROLLED STEEL~~
~~SPEC MIL-S-8698~~
~~TYPE 1 CL 1 GR 1~~
HEAT TREAT
PROTECTIVE FINISH

ORIGINAL DATE MARCH 20, 1951
DRAFT R. L. B. CHK J. J. B.
TRACER CHK
ENGR W. J. B. ENGR
SUBMITTED W. J. Cahill
APPROVED

U. S. ARMY
FRANKFORD ARSENAL
PHILADELPHIA, PA. 19137

ADEL
ECO - SCA

RETAINER, GASKET

SIZE C | CODE IDENT NO 19200 | DRAWING NO. 7553303

SCA 1/1-2/1 | UNIT W | SHEET 1 OF 1

DISTRIBUTION STATEMENT A.
APPROVED FOR PUBLIC RELEASE;
DISTRIBUTION IS UNLIMITED.